ALTERNATIVE CORRIDOR ALIGNMENTS

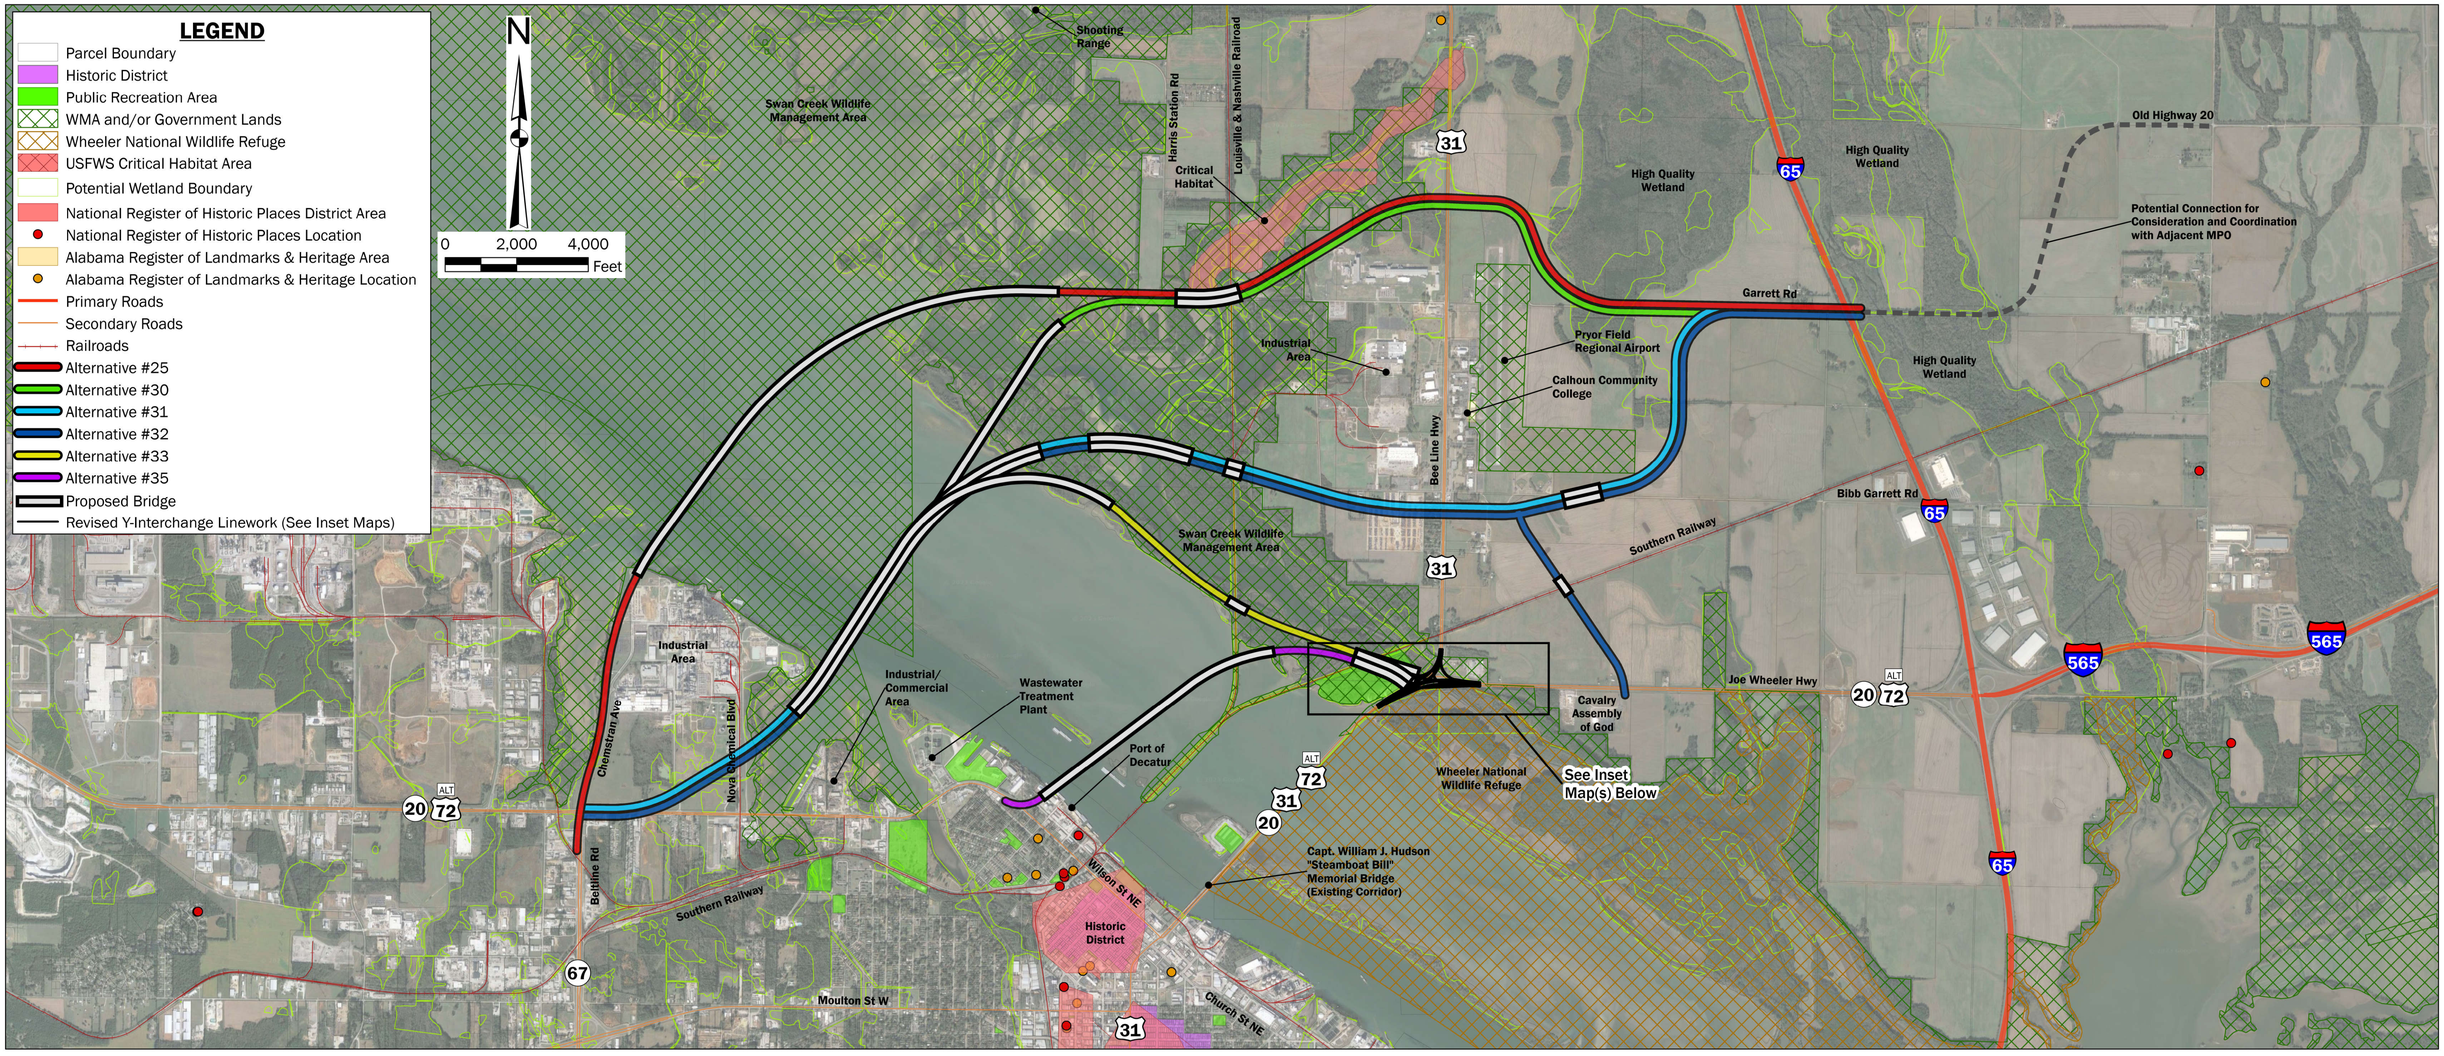

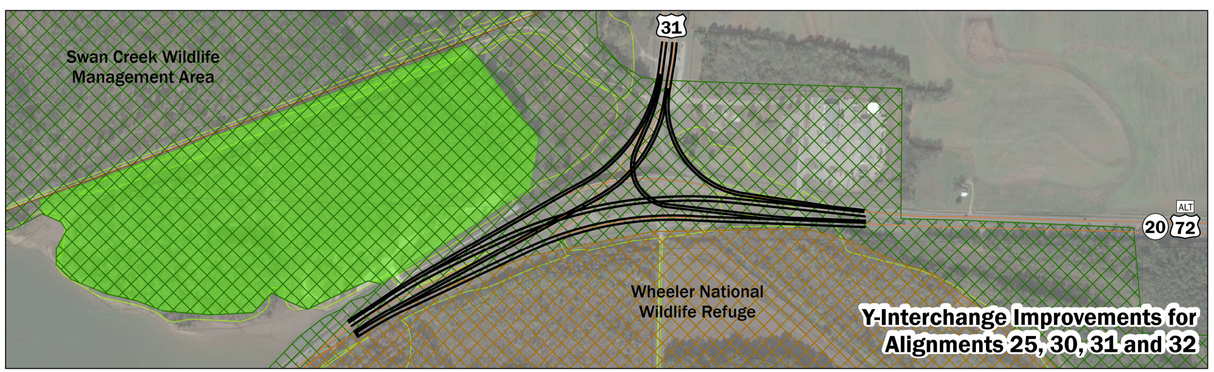

Y-Interchange Improvements for Alignments 25, 30, 31 and 32

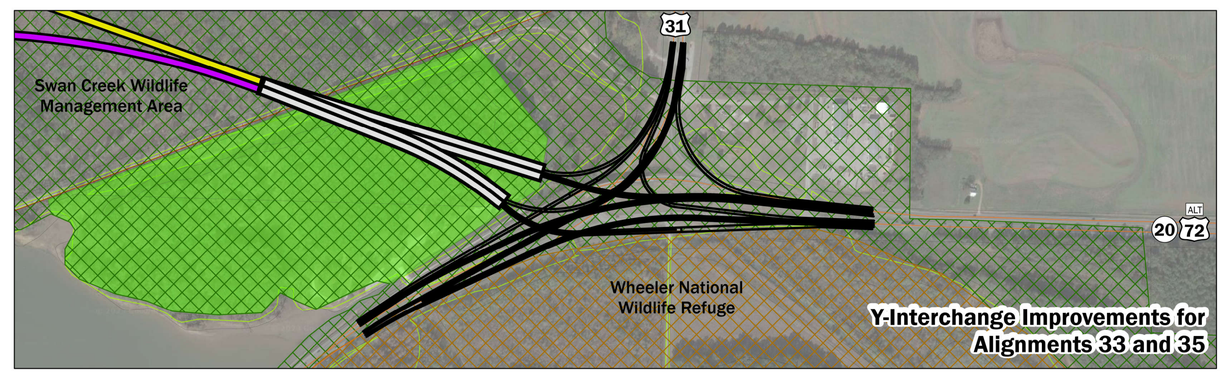

Y-Interchange Improvements for Alignments 33 and 35